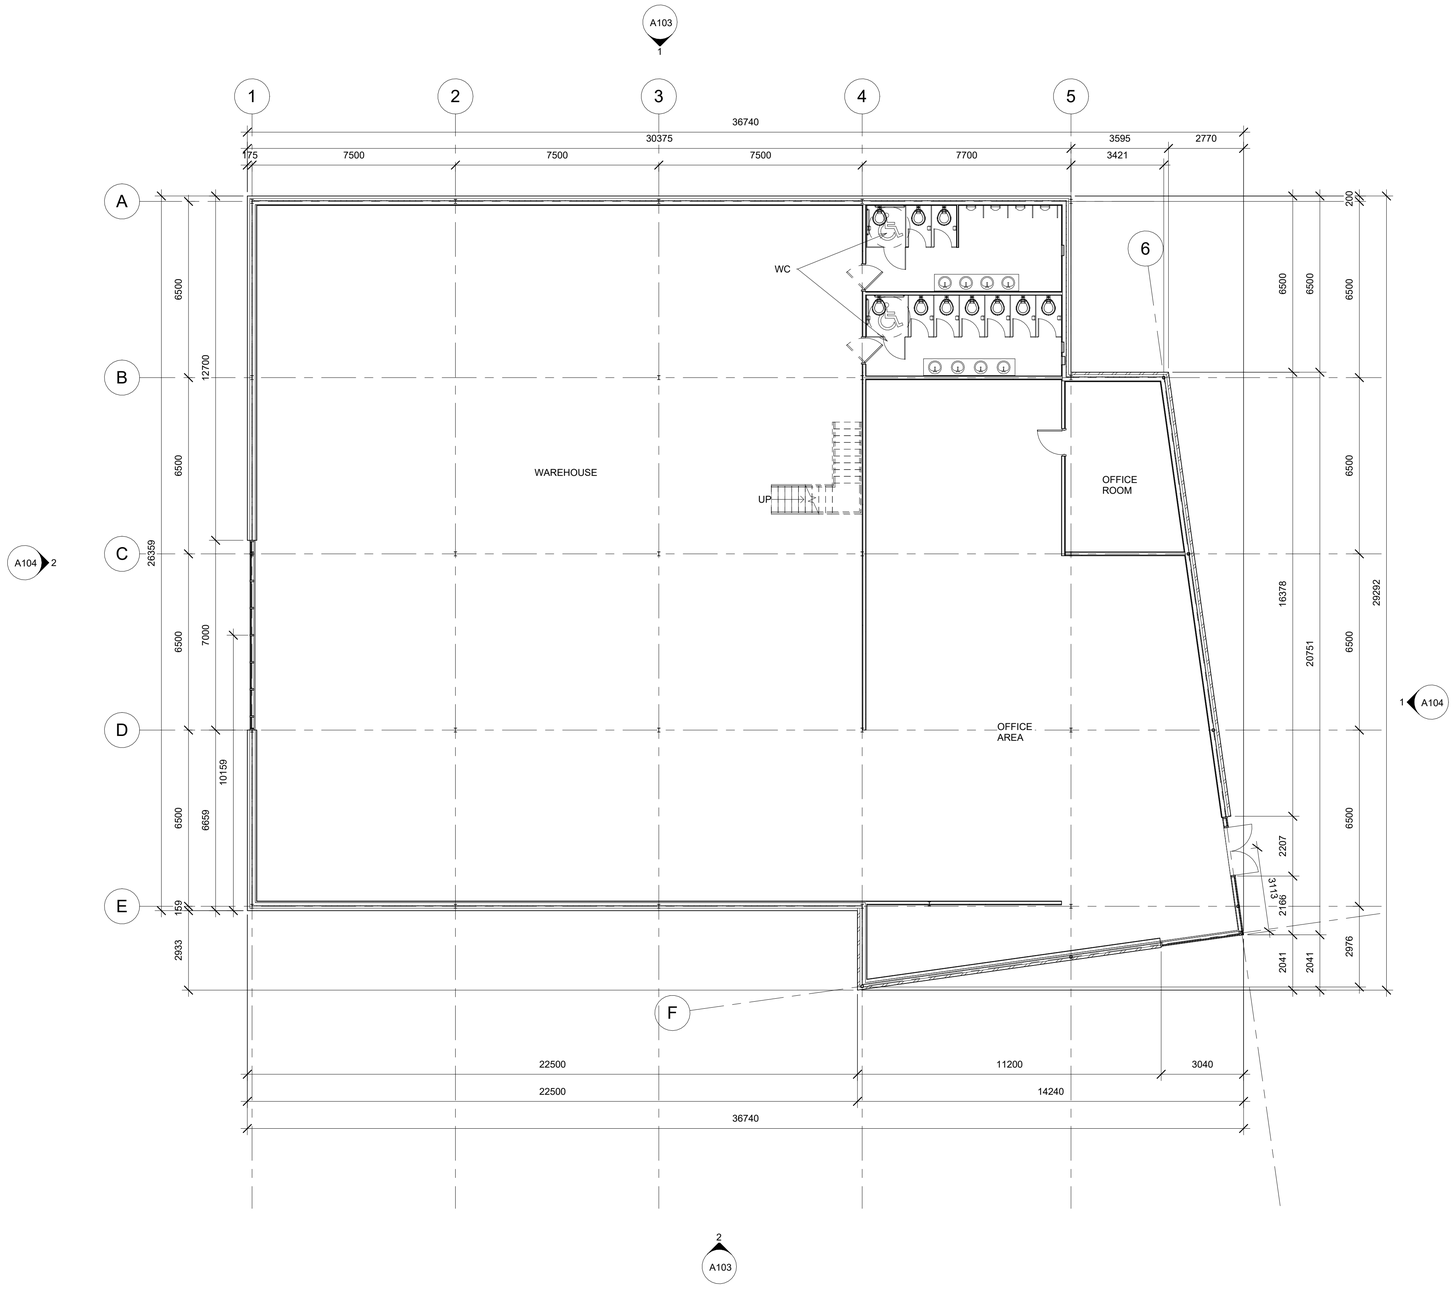

1 GROUND FLOOR
1 : 100

AUTODESK

www.autodesk.com/revit

Consultant
Address
Address
Phone
Fax
e-mail

Consultant
Address
Address
Phone
Fax
e-mail

Consultant
Address
Address
Phone
Fax
e-mail

Consultant
Address
Address
Phone
Fax
e-mail

Consultant
Address
Address
Phone
Fax
e-mail

No.	Description	Date

Owner
Project Name
GROUND FLOOR

Project number	0001
Date	Issue Date
Drawn by	JOHANNA SONOKPON
Checked by	S.A.

A101

Scale 1 : 100

12/6/2024 2:32:54 PM

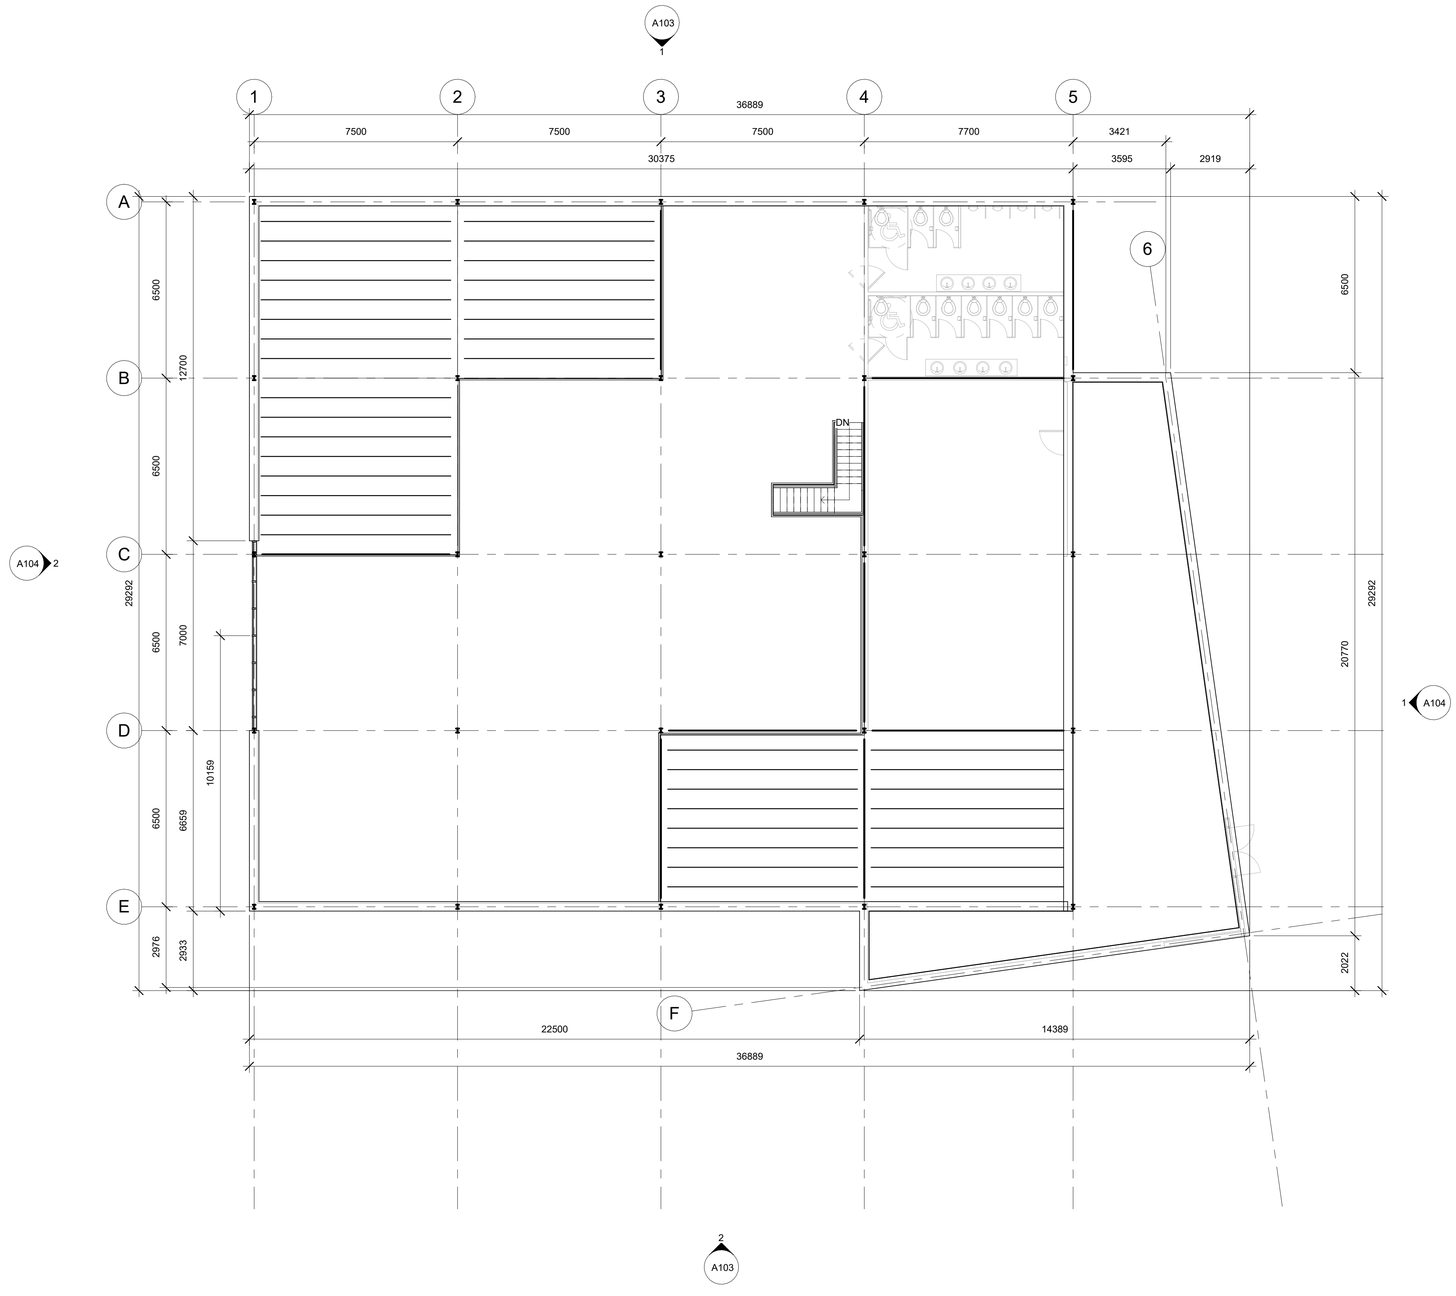

1 SECOND FLOOR
1 : 100

AUTODESK

www.autodesk.com/revit

Consultant
Address
Address
Phone
Fax
e-mail

Consultant
Address
Address
Phone
Fax
e-mail

Consultant
Address
Address
Phone
Fax
e-mail

Consultant
Address
Address
Phone
Fax
e-mail

Consultant
Address
Address
Phone
Fax
e-mail

No.	Description	Date

Owner
Project Name
SECOND FLOOR PLAN

Project number	0001
Date	Issue Date
Drawn by	Author
Checked by	Checker

A102

Scale	1 : 100

12/6/2024 1:32:54 PM

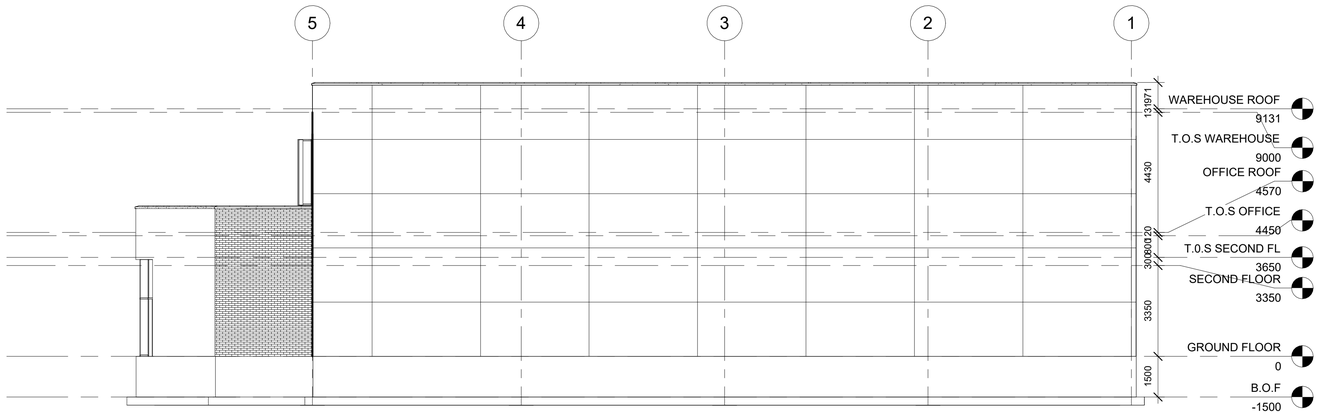

1 North
1 : 100

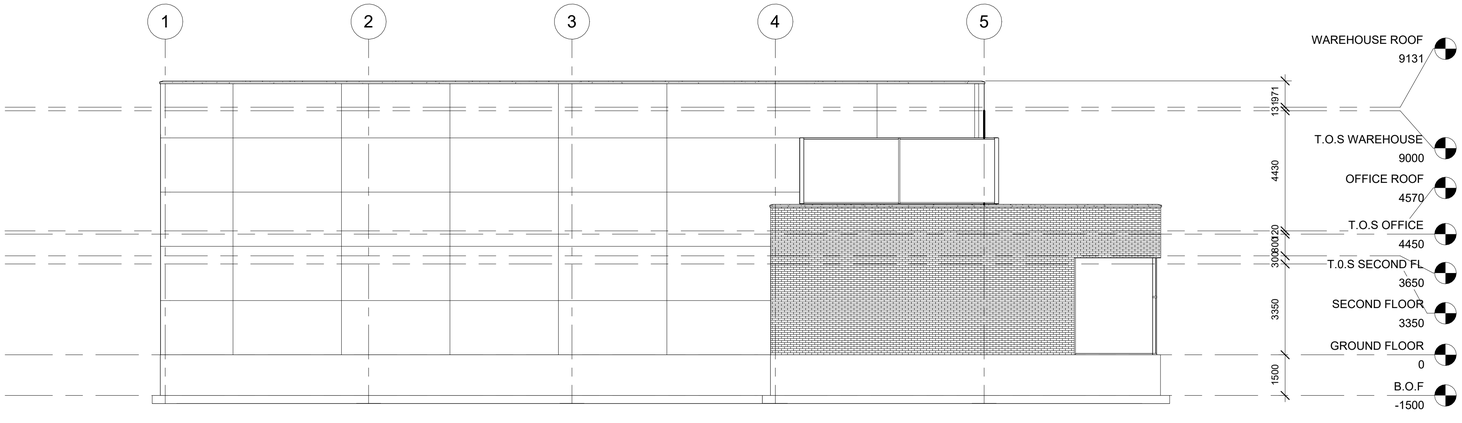

2 South
1 : 100

AUTODESK

www.autodesk.com/revit

Consultant
Address
Address
Phone
Fax
e-mail

Consultant
Address
Address
Phone
Fax
e-mail

Consultant
Address
Address
Phone
Fax
e-mail

Consultant
Address
Address
Phone
Fax
e-mail

Consultant
Address
Address
Phone
Fax
e-mail

No.	Description	Date

Owner

Project Name

ELEVATIONS NORTH AND SOUTH

Project number	0001
Date	Issue Date
Drawn by	JOHANNA SONOKPON
Checked by	S.A.

A103

Scale 1 : 100

12/6/2024 2:32:54 PM

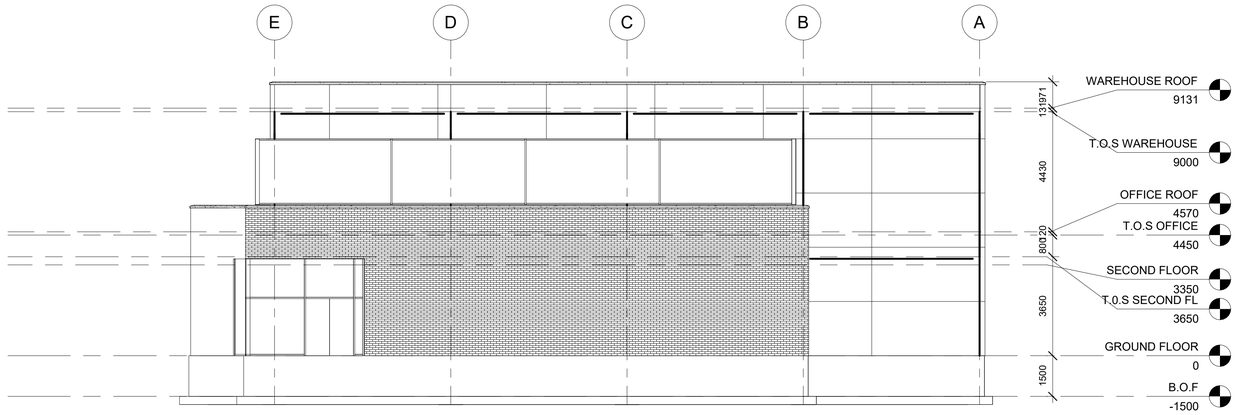

1 East
1 : 100

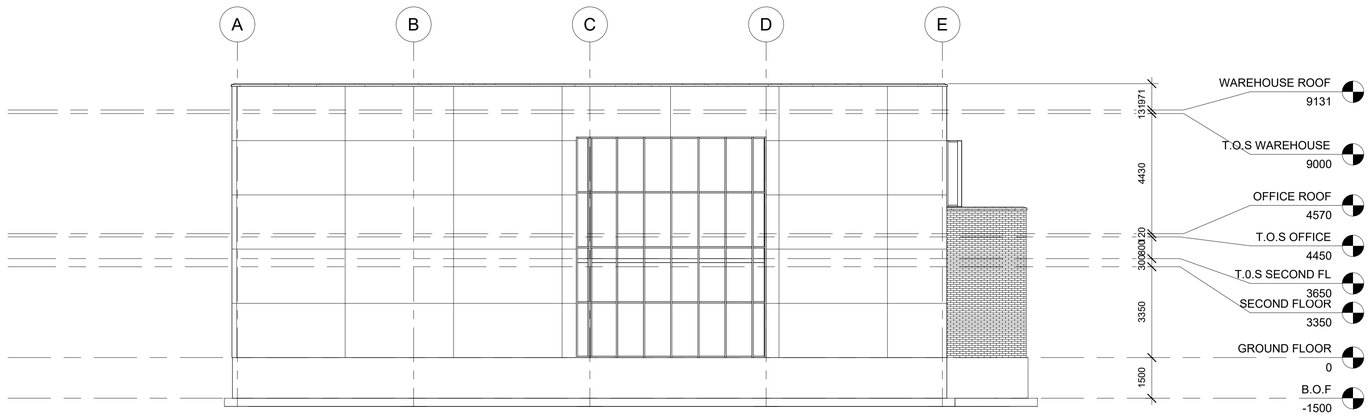

2 West
1 : 100

AUTODESK

www.autodesk.com/revit

Consultant
Address
Address
Phone
Fax
e-mail

Consultant
Address
Address
Phone
Fax
e-mail

Consultant
Address
Address
Phone
Fax
e-mail

Consultant
Address
Address
Phone
Fax
e-mail

Consultant
Address
Address
Phone
Fax
e-mail

No.	Description	Date

Owner
Project Name

ELEVATIONS EAST AND WEST

Project number	0001
Date	Issue Date
Drawn by	Author
Checked by	Checker

A104

Scale 1 : 100

12/6/2024 2:32:55 PM