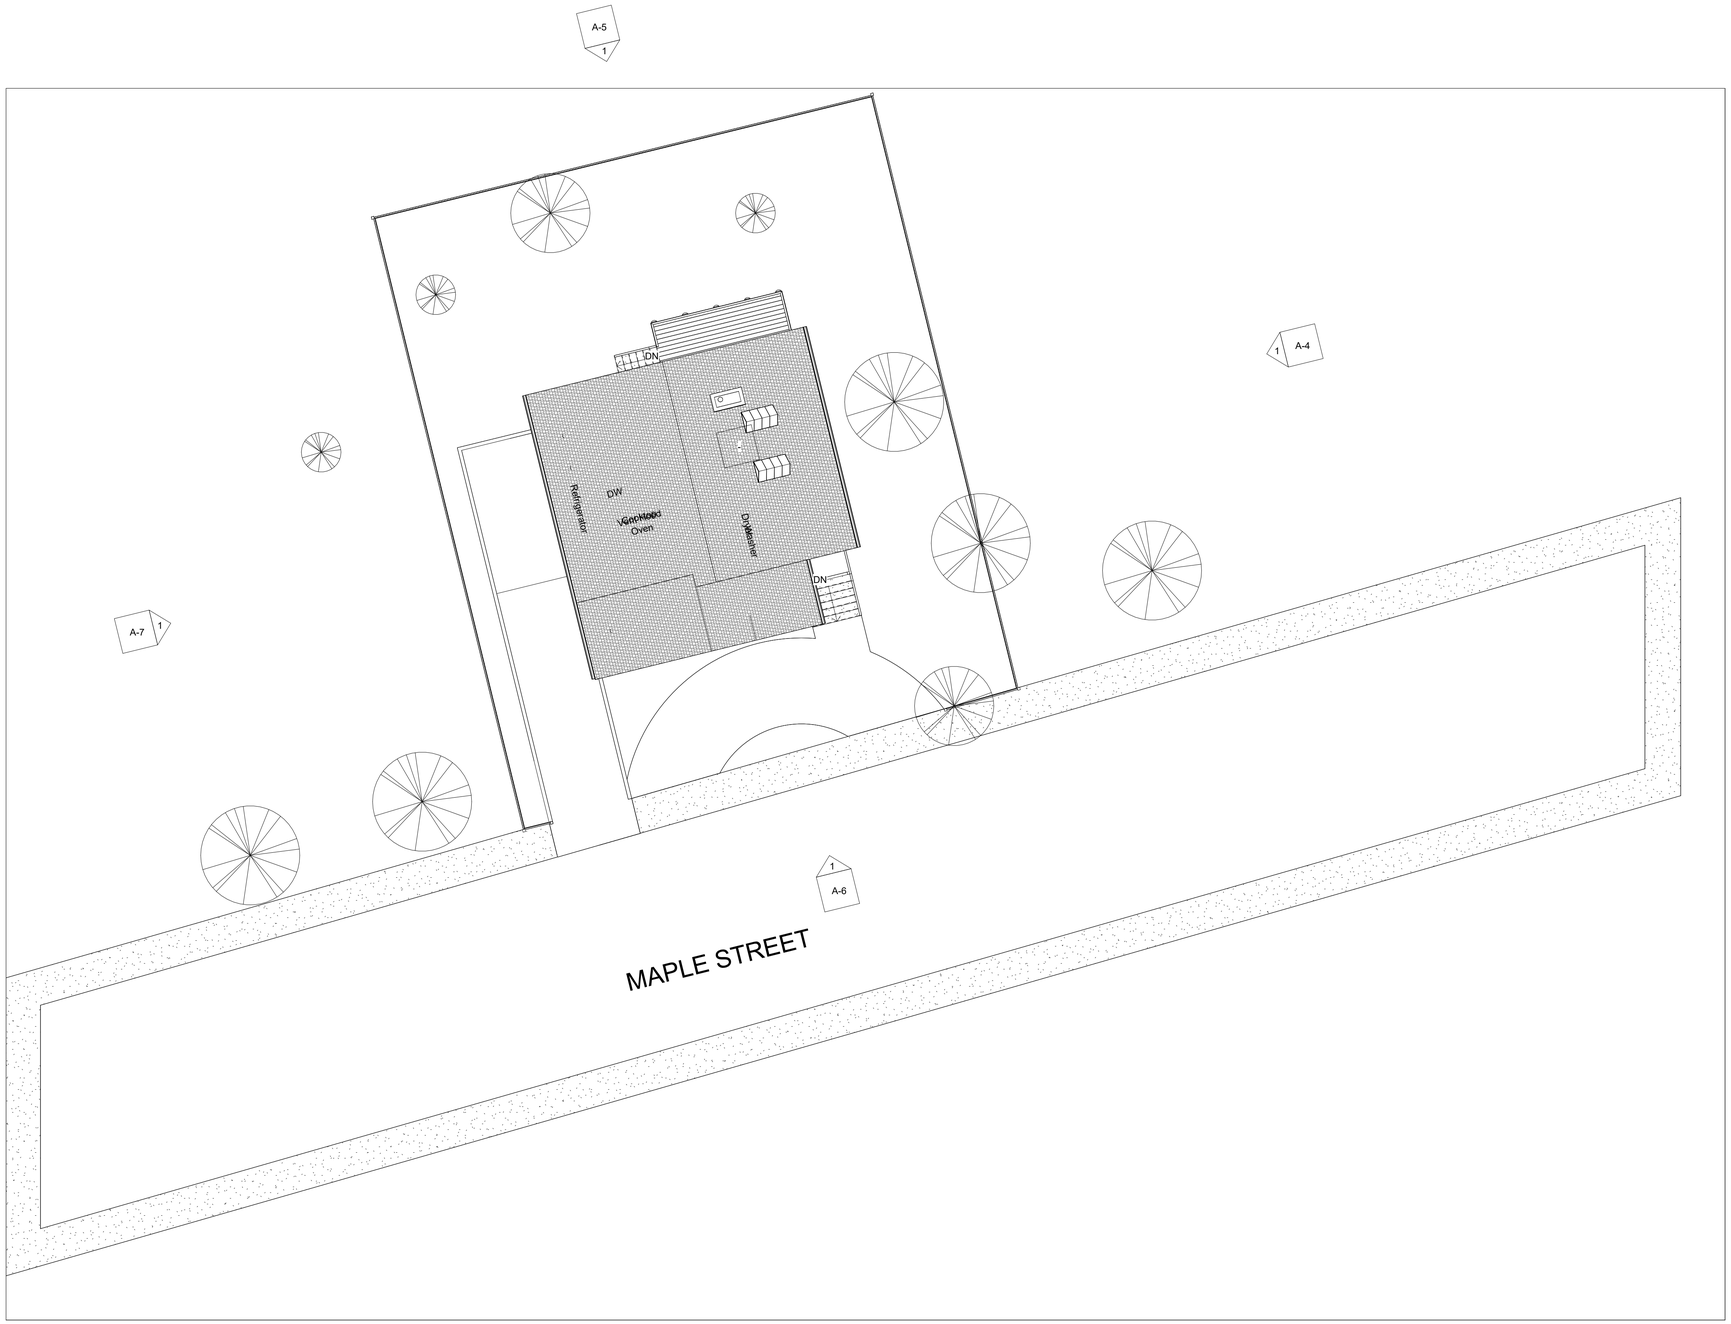

1 SITE PLAN
1" = 10'-0"

AUTODESK

www.autodesk.com/revit

Consultant Address Address Phone Fax e-mail	Consultant Address Address Phone Fax e-mail
Consultant Address Address Phone Fax e-mail	Consultant Address Address Phone Fax e-mail

No.	Description	Date

VANIER COLLEGE RESIDENTIAL HOUSE

SITE PLAN

Project number	2
Date	16/05/25
Drawn by	J. SONOKPON
Checked by	S.A

A-1

Scale	1" = 10'-0"

5/20/2025 12:15:23 PM

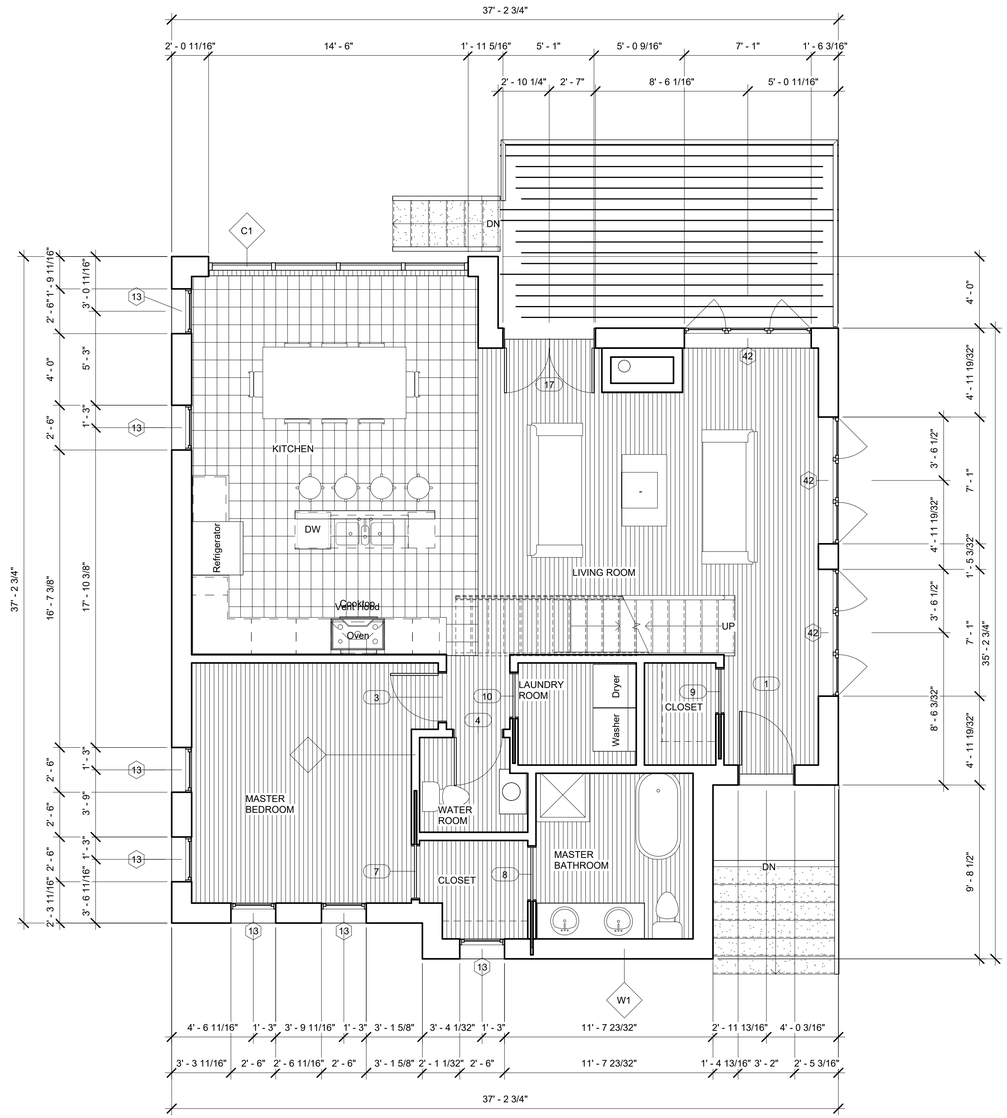

WALL LEGEND

W1- EXTERIOR WALL
- 3/58" STONE
- 3" AIR GAP
- AIR BARRIER
- 3/4" PLYWOOD SHEATHING
- 2X6 WOOD STUDS
- VAPOUR BARRIER
- 1/2" GYPSUM

P1- PARTITION WALL
- 5/8" GYPSUM
- 3 5/8" METAL STUD
- 5/8" GYPSUM

C1-CURTAIN WALL

1 GROUND FLOOR
1/4" = 1'-0"

AUTODESK

www.autodesk.com/revit

Consultant	Consultant
Address	Address
Address	Address
Phone	Phone
Fax	Fax
e-mail	e-mail

Consultant	Consultant
Address	Address
Address	Address
Phone	Phone
Fax	Fax
e-mail	e-mail

No.	Description	Date

VANIER COLLEGE RESIDENTIAL HOUSE

GROUND FLOOR PLAN

Project number	2
Date	16/05/25
Drawn by	J. SONOKPON
Checked by	S.A

A-2

Scale 1/4" = 1'-0"

5/20/2025 12:15:23 PM

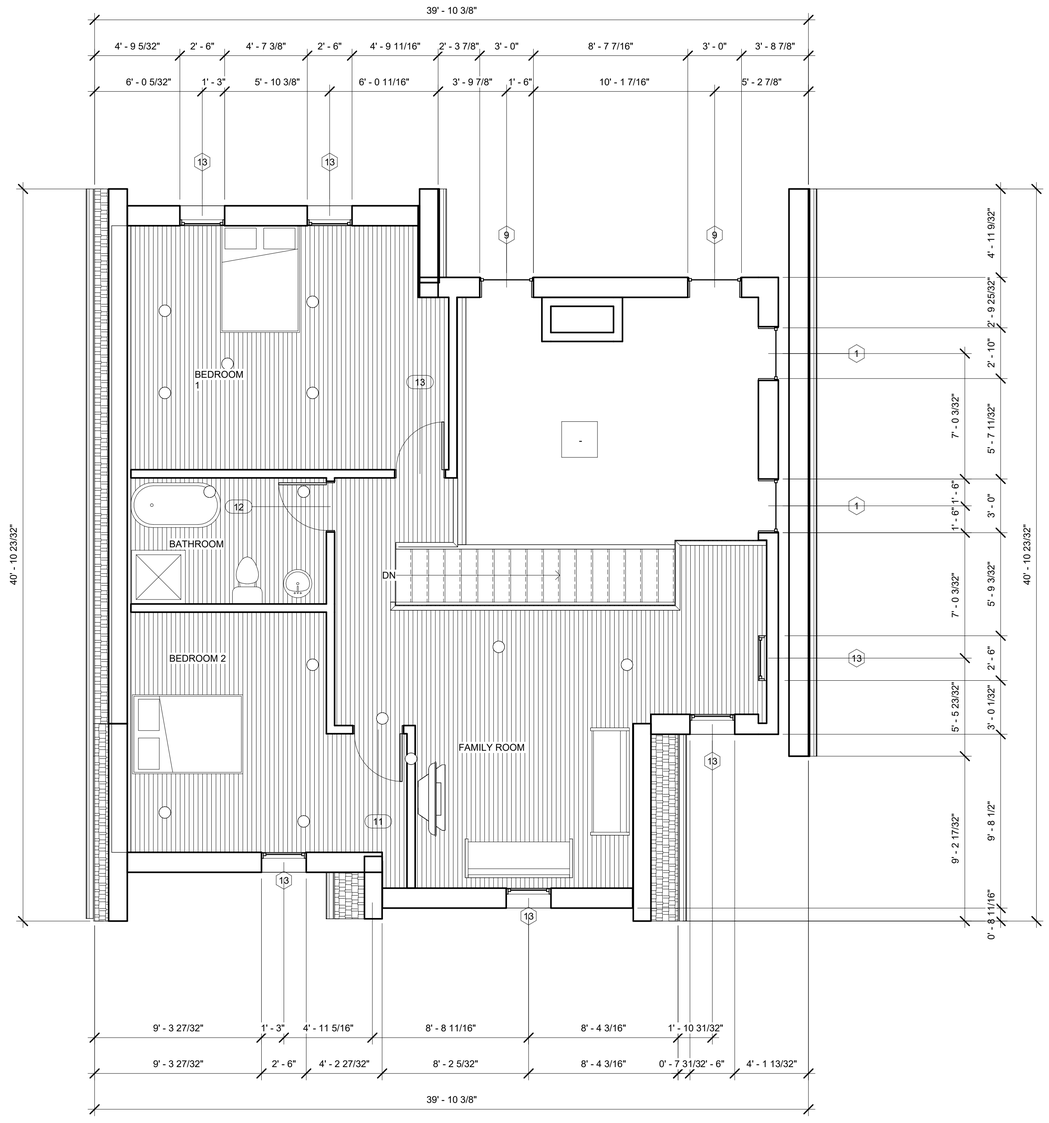

1 SECOND FLOOR
1/4" = 1'-0"

AUTODESK

www.autodesk.com/revit

Consultant	Consultant
Address	Address
Address	Address
Phone	Phone
Fax	Fax
e-mail	e-mail

Consultant	Consultant
Address	Address
Address	Address
Phone	Phone
Fax	Fax
e-mail	e-mail

No.	Description	Date

VANIER COLLEGE RESIDENTIAL HOUSE

SECOND FLOOR PLAN

Project number	2
Date	16/05/25
Drawn by	J. SONOKPON
Checked by	S.A
	A-3
Scale	1/4" = 1'-0"

5/20/2025 12:15:23 PM

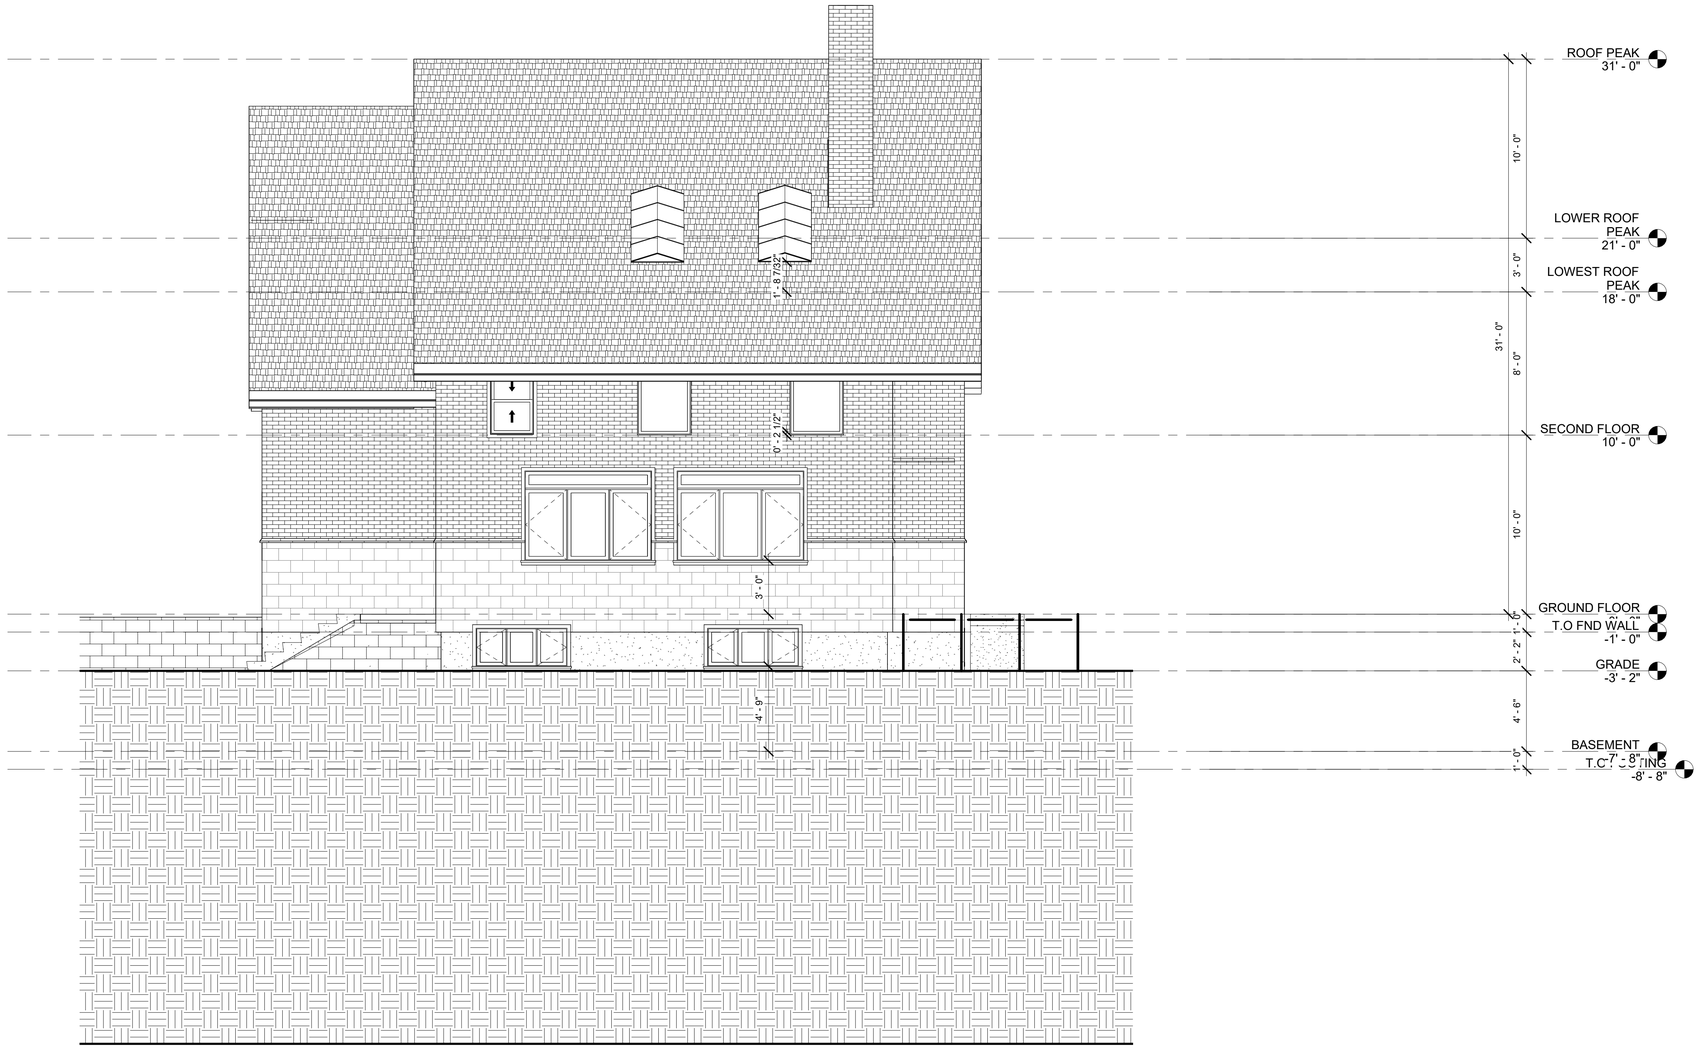

1 EAST ELEVATION
1/4" = 1'-0"

AUTODESK

www.autodesk.com/revit

Consultant	Consultant
Address	Address
Address	Address
Phone	Phone
Fax	Fax
e-mail	e-mail

Consultant	Consultant
Address	Address
Address	Address
Phone	Phone
Fax	Fax
e-mail	e-mail

No.	Description	Date

VANIER COLLEGE RESIDENTIAL HOUSE

EAST ELEVATION

Project number	2
Date	16/05/25
Drawn by	J. SONOKPON
Checked by	S.A
	A-4
Scale	1/4" = 1'-0"

5/20/2025 12:15:24 PM

1 NORTH ELEVATION
1/4" = 1'-0"

AUTODESK

www.autodesk.com/revit

Consultant	Consultant
Address	Address
Address	Address
Phone	Phone
Fax	Fax
e-mail	e-mail

Consultant	Consultant
Address	Address
Address	Address
Phone	Phone
Fax	Fax
e-mail	e-mail

No.	Description	Date

VANIER COLLEGE RESIDENTIAL HOUSE

NORTH ELEVATION

Project number	2
Date	16/05/25
Drawn by	J. SONOKPON
Checked by	S.A

A-5

Scale	1/4" = 1'-0"

5/20/2025 12:15:24 PM

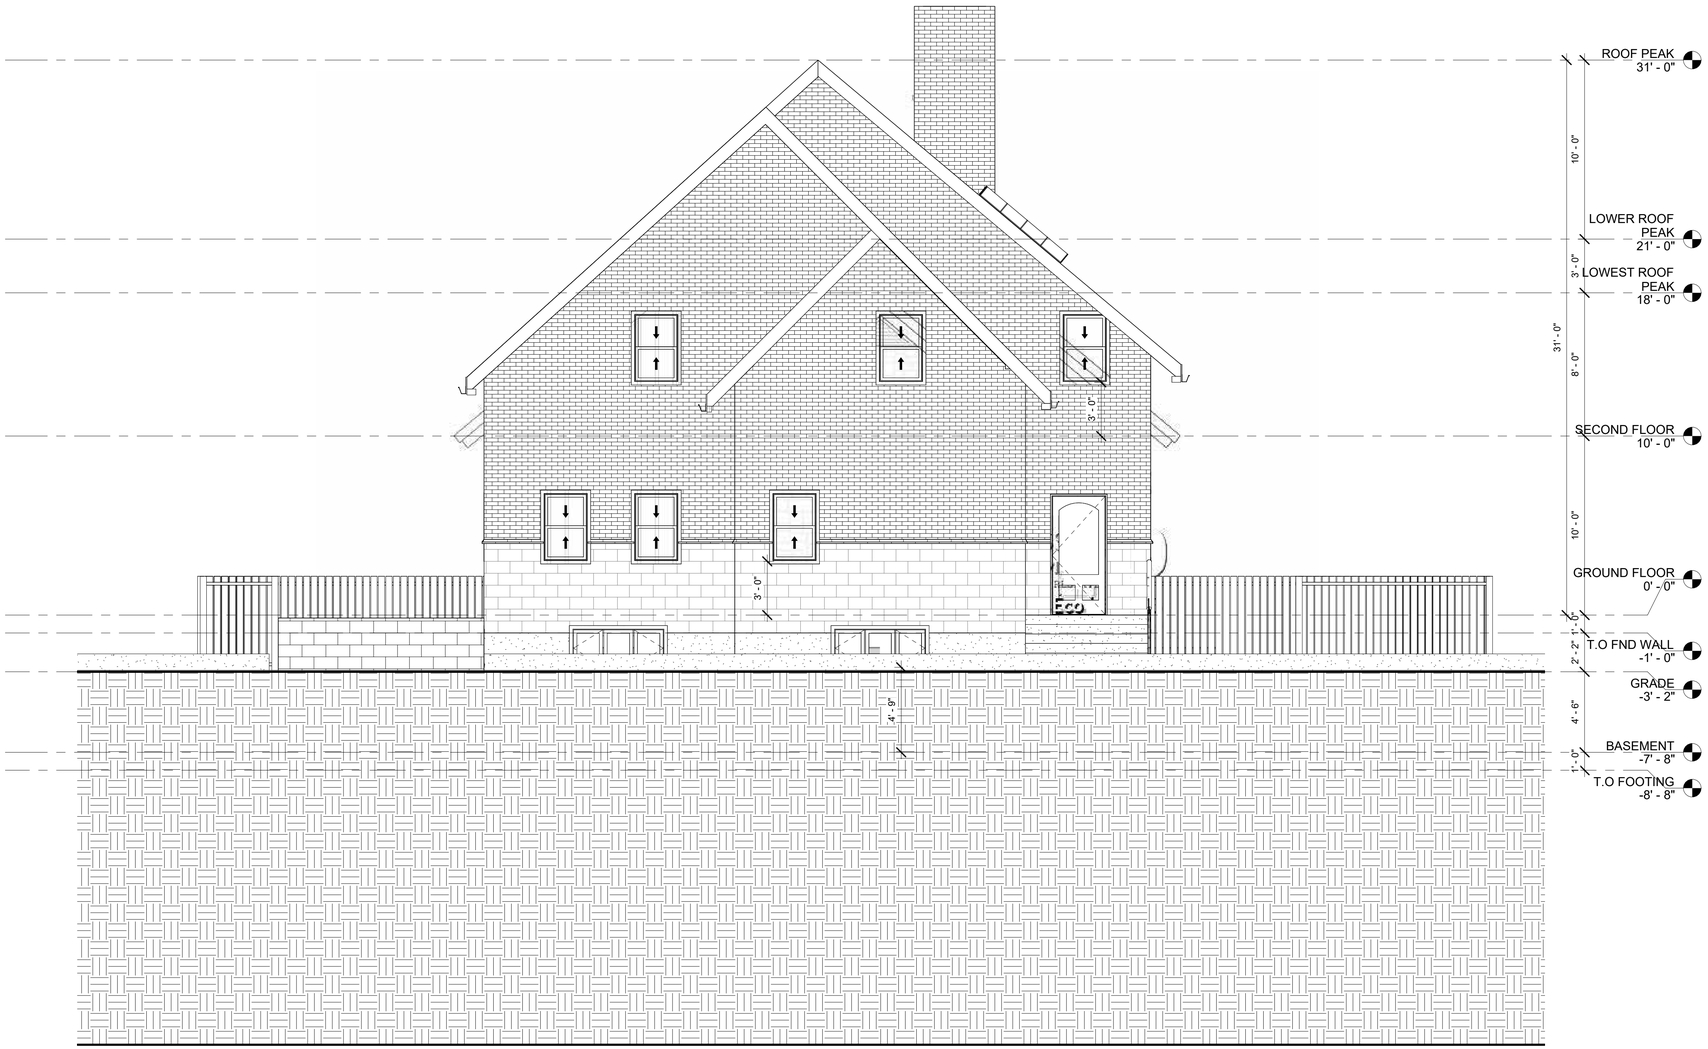

1 SOUTH ELEVATION
1/4" = 1'-0"

AUTODESK

www.autodesk.com/revit

Consultant	Consultant
Address	Address
Address	Address
Phone	Phone
Fax	Fax
e-mail	e-mail

Consultant	Consultant
Address	Address
Address	Address
Phone	Phone
Fax	Fax
e-mail	e-mail

No.	Description	Date

VANIER COLLEGE RESIDENTIAL HOUSE

SOUTH ELEVATION

Project number	2
Date	16/05/25
Drawn by	J. SONOKPON
Checked by	S.A

A-6

Scale	1/4" = 1'-0"

5/20/2025 12:15:24 PM

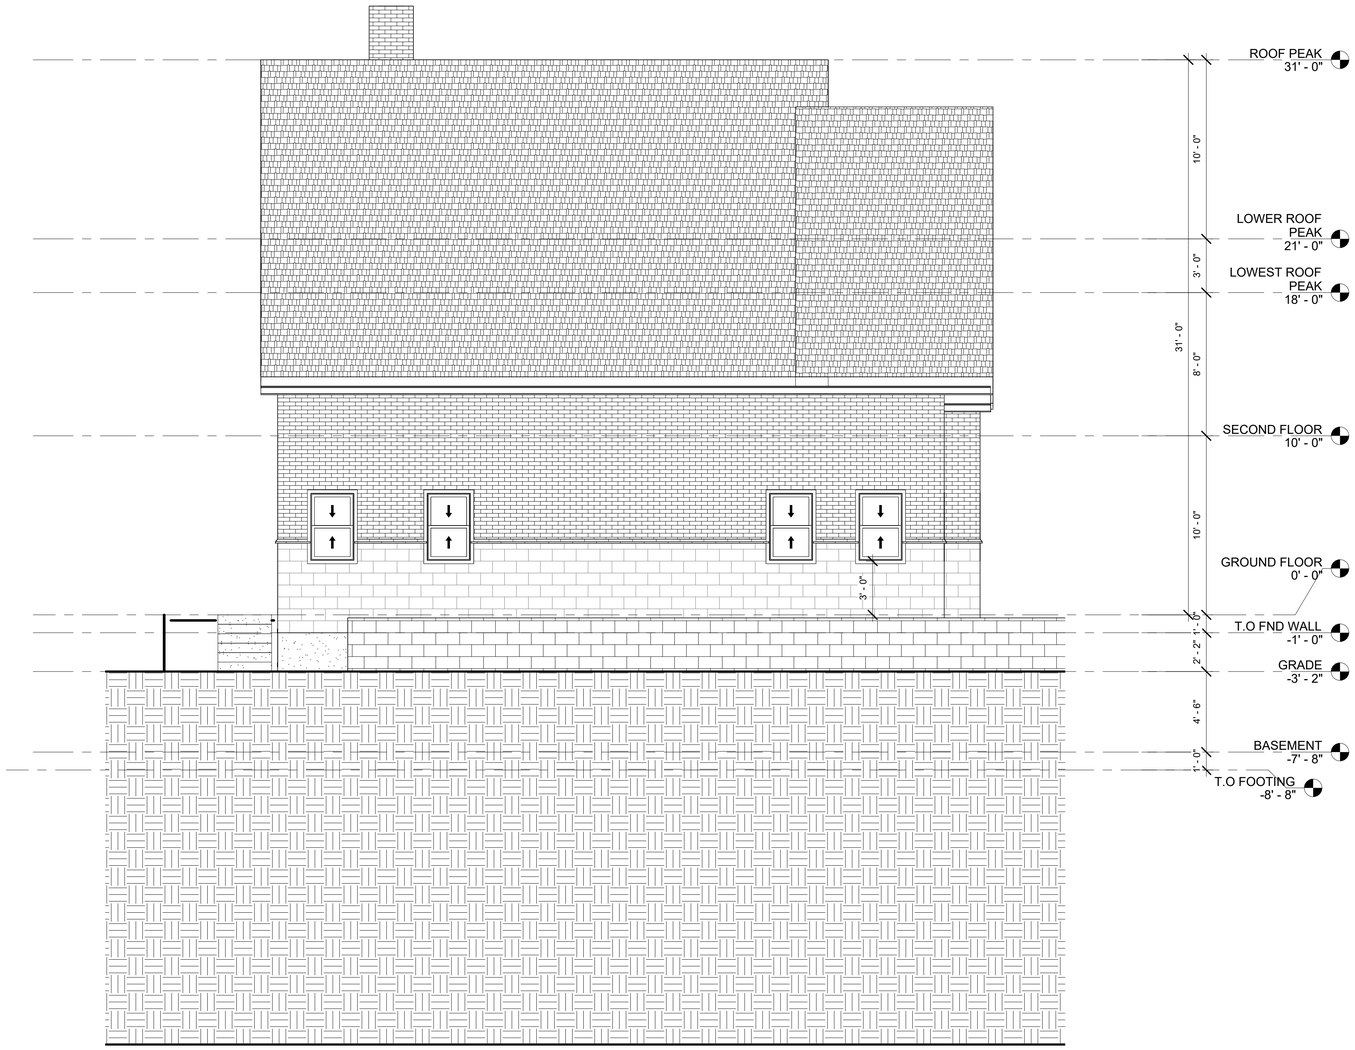

1 WEST ELEVATION
1/4" = 1'-0"

AUTODESK

www.autodesk.com/revit

Consultant	Consultant
Address	Address
Address	Address
Phone	Phone
Fax	Fax
e-mail	e-mail

Consultant	Consultant
Address	Address
Address	Address
Phone	Phone
Fax	Fax
e-mail	e-mail

No.	Description	Date

VANIER COLLEGE
RESIDENTIAL HOUSE

WEST ELEVATION

Project number	2
Date	16/05/25
Drawn by	J. SONOKPON
Checked by	S.A

A-7

Scale	1/4" = 1'-0"

5/20/2025 12:15:25 PM

EXTERIOR FRONT VIEW

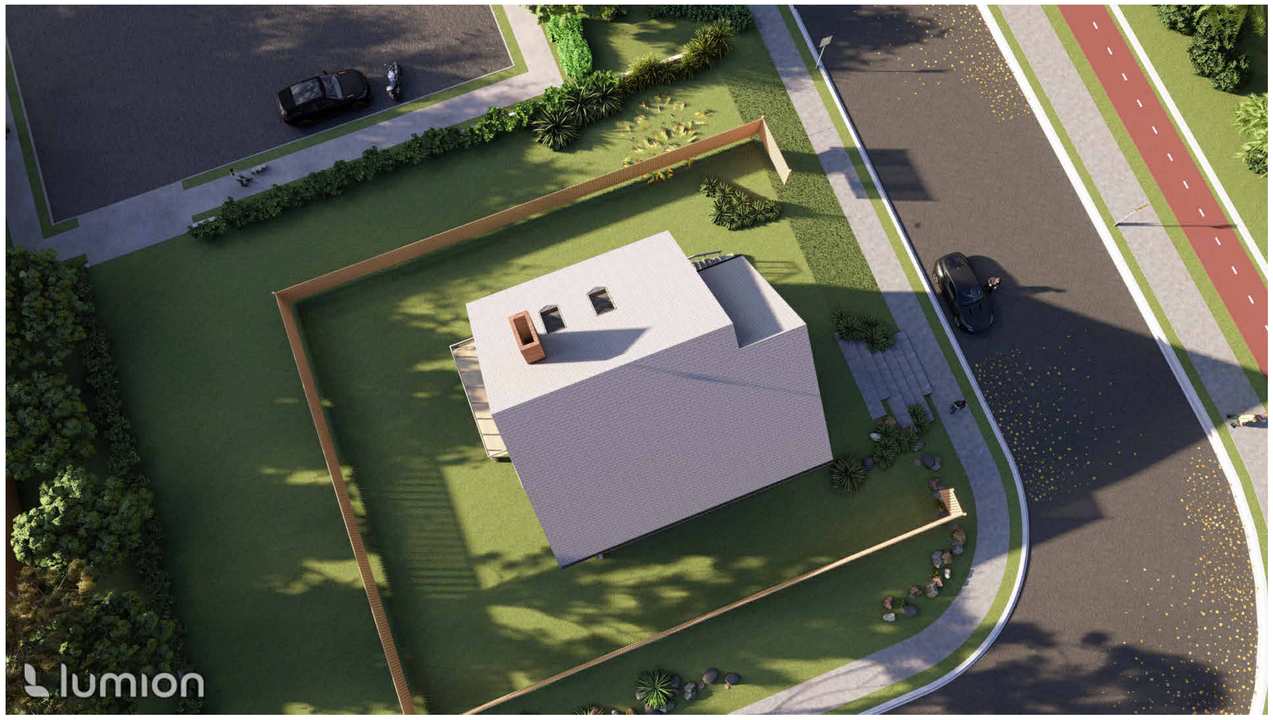

ARIAL VIEW

AUTODESK

www.autodesk.com/revit

Consultant
Address
Address
Phone
Fax
e-mail

Consultant
Address
Address
Phone
Fax
e-mail

Consultant
Address
Address
Phone
Fax
e-mail

Consultant
Address
Address
Phone
Fax
e-mail

No.	Description	Date

VANIER COLLEGE
RESIDENTIAL HOUSE

EXTERIOR RENDERS

Project number	2
Date	16/05/25
Drawn by	J. SONOKPON
Checked by	S.A

A-8

Scale

5/20/2025 12:15:25 PM

LIVING ROOM VIEW

KITCHEN VIEW

AUTODESK

www.autodesk.com/revit

Consultant
Address
Address
Phone
Fax
e-mail

Consultant
Address
Address
Phone
Fax
e-mail

Consultant
Address
Address
Phone
Fax
e-mail

Consultant
Address
Address
Phone
Fax
e-mail

No.	Description	Date

VANIER COLLEGE
RESIDENTIAL HOUSE

INTERIOR RENDERS

Project number	2
Date	16/05/25
Drawn by	J. SONOKPON
Checked by	S.A

A-9

Scale

5/20/2025 12:15:25 PM