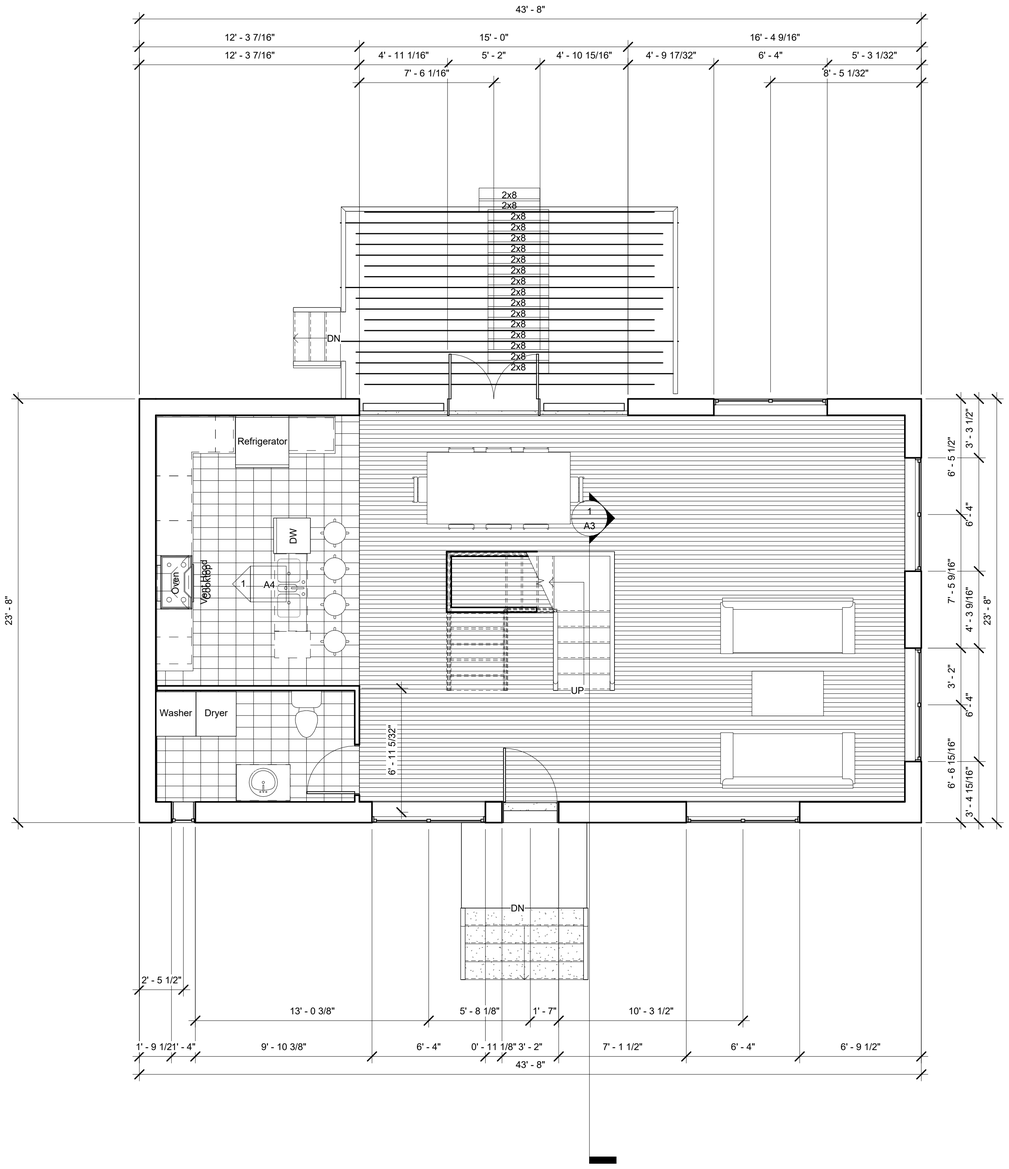

1 GROUND FLOOR
1/4" = 1'-0"

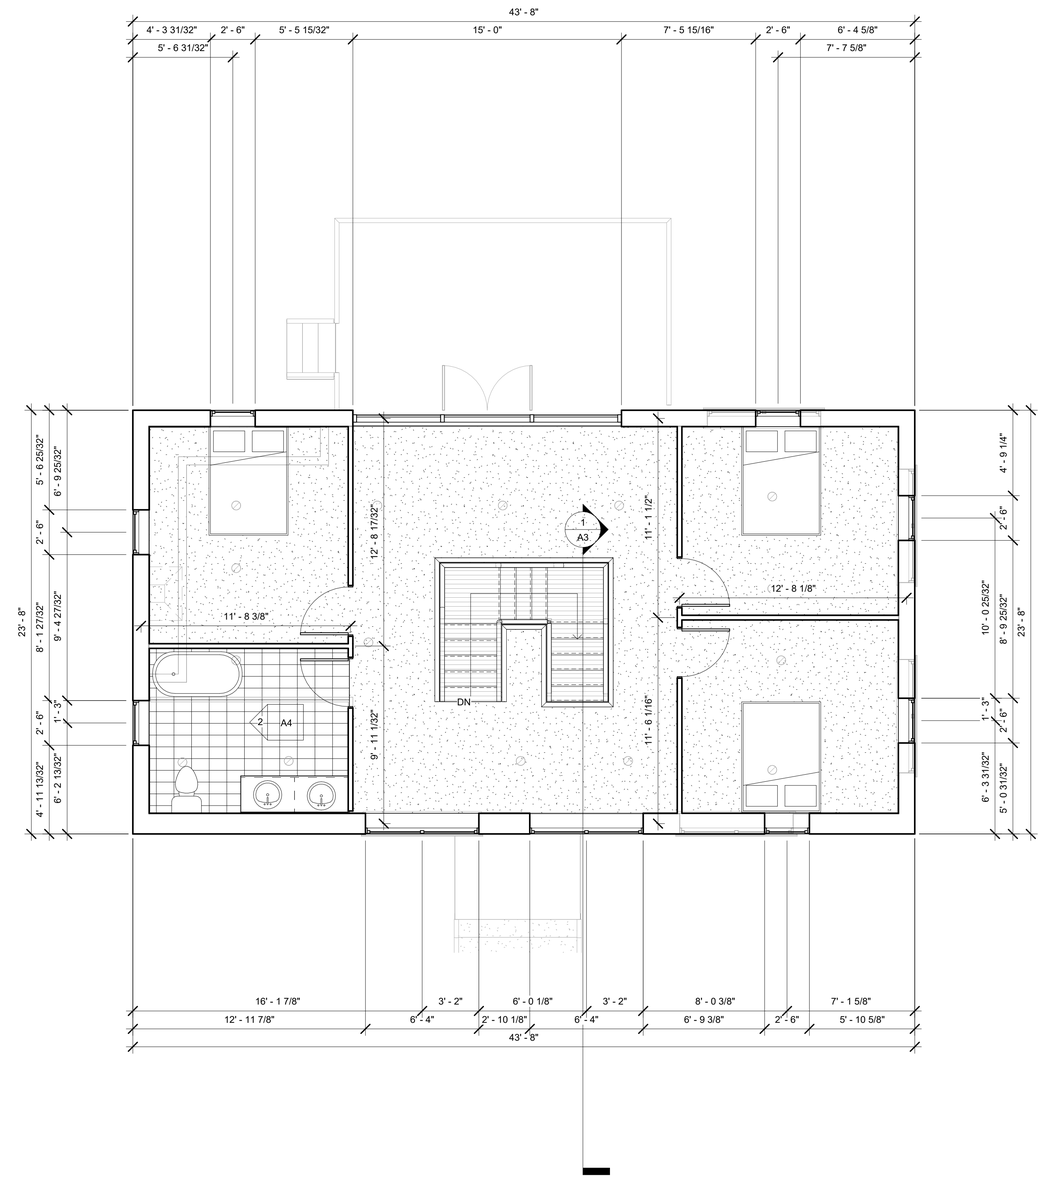

2 2ND FLOOR
1/4" = 1'-0"

AUTODESK

www.autodesk.com/revit

Consultant
Address
Address
Phone
Fax
e-mail

Consultant
Address
Address
Phone
Fax
e-mail

Consultant
Address
Address
Phone
Fax
e-mail

Consultant
Address
Address
Phone
Fax
e-mail

No.	Description	Date

VANIER COLLEGE

QUIZ 2

FLOOR PLANS

Project number	1
Date	15/5/2025
Drawn by	J. SONOKPON
Checked by	S.A
	A1
Scale	1/4" = 1'-0"

5/15/2025 1:59:11 PM

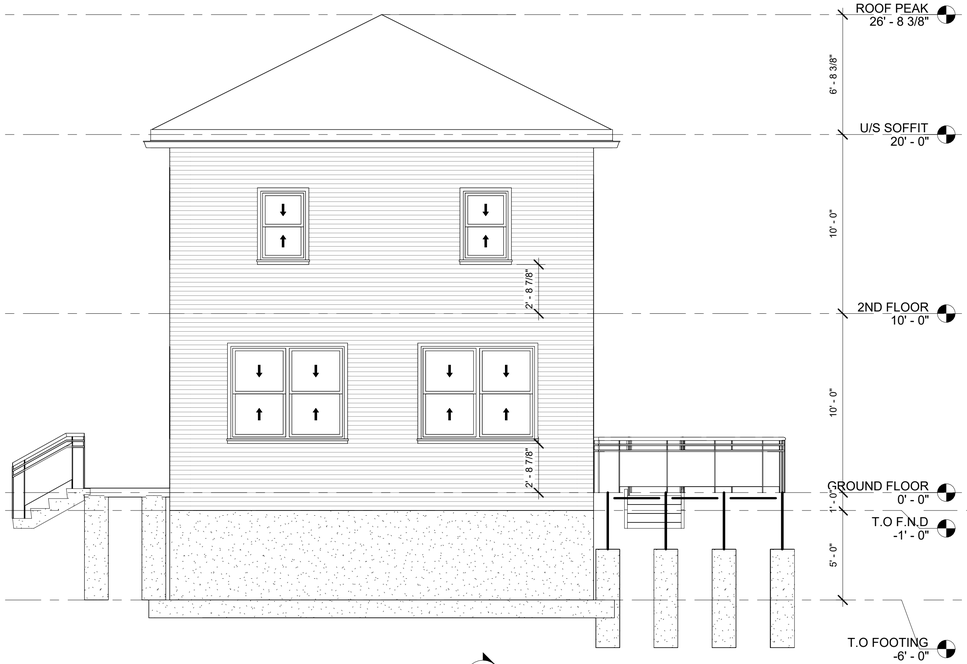

1 EAST ELEVATION
1/4" = 1'-0"

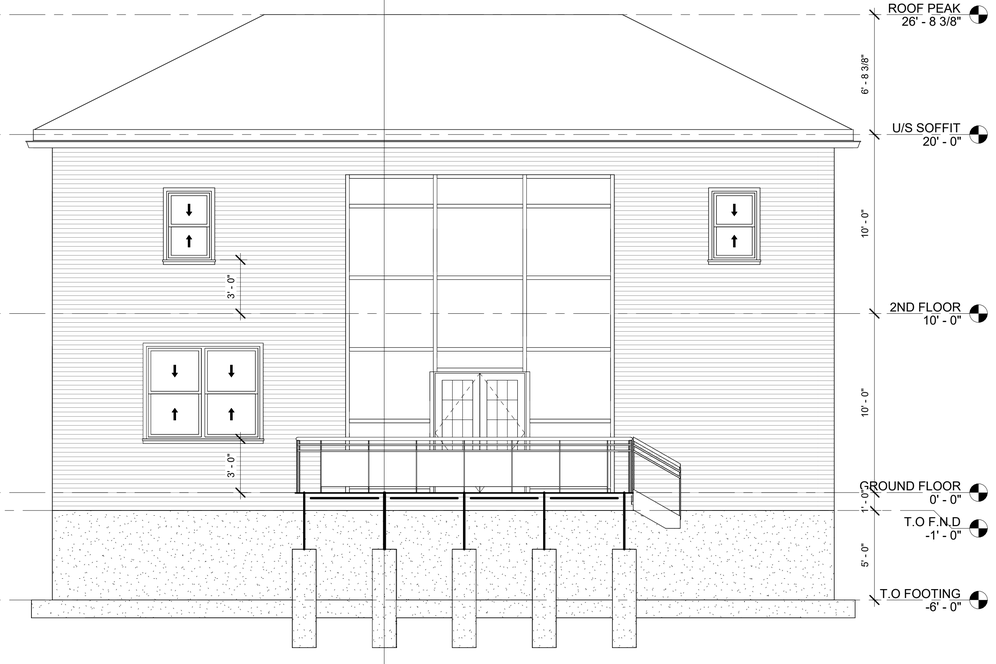

2 NORTH ELEVATION
1/4" = 1'-0"

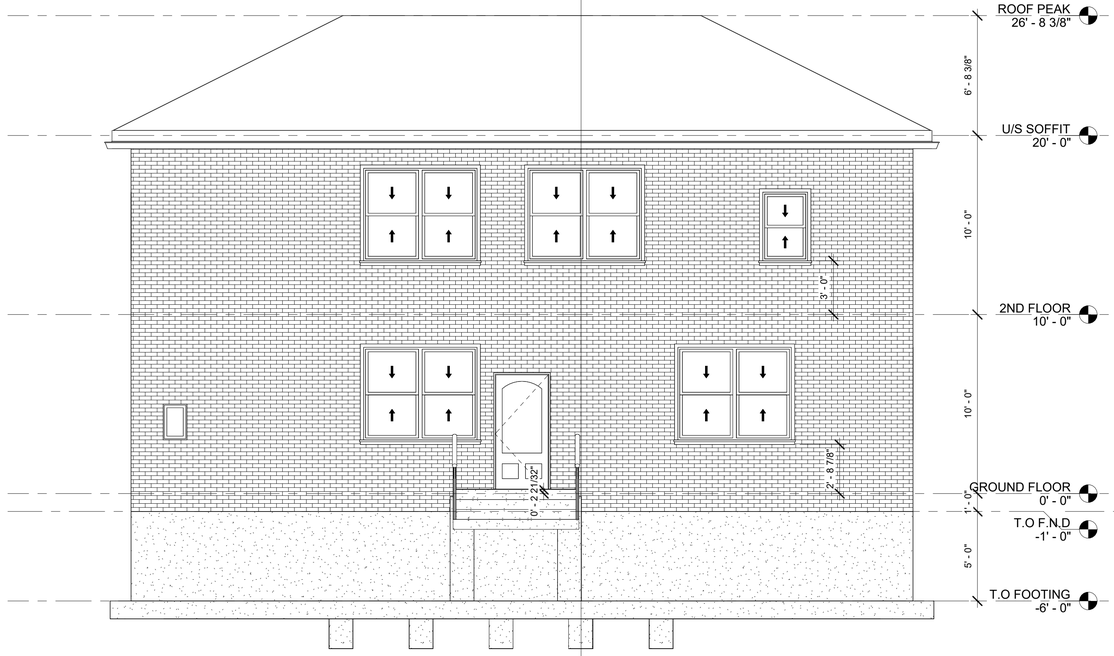

3 SOUTH ELEVATION
1/4" = 1'-0"

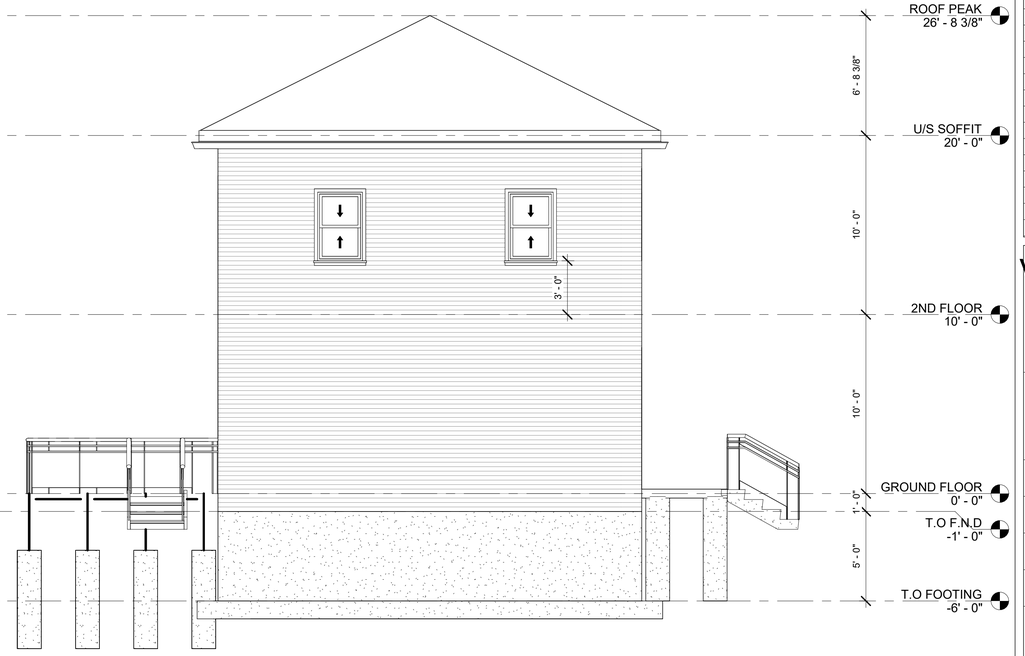

4 WEST ELEVATION
1/4" = 1'-0"

AUTODESK

www.autodesk.com/revit

Consultant Address Address Phone Fax e-mail	Consultant Address Address Phone Fax e-mail
Consultant Address Address Phone Fax e-mail	Consultant Address Address Phone Fax e-mail

No.	Description	Date

VANIER COLLEGE

QUIZ 2

ELEVATIONS

Project number	1
Date	15/5/2025
Drawn by	J. SONOKPON
Checked by	S.A
	A2
Scale	1/4" = 1'-0"

5/15/2025 1:59:12 PM

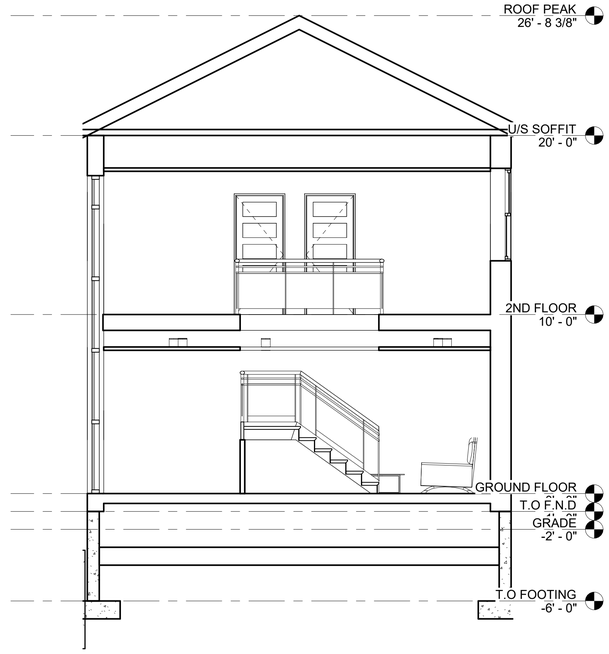

1 BUILDING SECTION
1/4" = 1'-0"

AUTODESK

www.autodesk.com/revit

Consultant
Address
Address
Phone
Fax
e-mail

Consultant
Address
Address
Phone
Fax
e-mail

Consultant
Address
Address
Phone
Fax
e-mail

Consultant
Address
Address
Phone
Fax
e-mail

No.	Description	Date

VANIER COLLEGE

QUIZ 2

SECTION

Project number	1
Date	15/5/2025
Drawn by	J. SONOKPON
Checked by	S.A
	A3
Scale	1/4" = 1'-0"

5/15/2025 1:59:12 PM

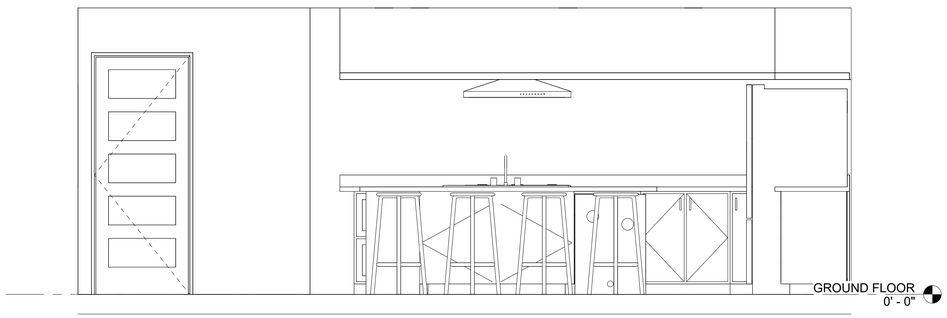

1 KITCHEN ELEVATION
1/2" = 1'-0"

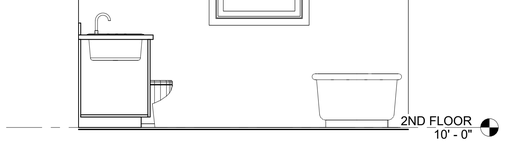

2 BATHROOM ELEVATION
1/2" = 1'-0"

AUTODESK

www.autodesk.com/revit

Consultant
Address
Address
Phone
Fax
e-mail

Consultant
Address
Address
Phone
Fax
e-mail

Consultant
Address
Address
Phone
Fax
e-mail

Consultant
Address
Address
Phone
Fax
e-mail

No.	Description	Date

VANIER COLLEGE

QUIZ 2

INT. ELEVATIONS

Project number	1
Date	15/5/2025
Drawn by	J. SONOKPON
Checked by	S.A
	A4
Scale	1/2" = 1'-0"

5/15/2025 1:59:12 PM